



CEILING BEAM IDEA
SIMPLE AND CLEAN

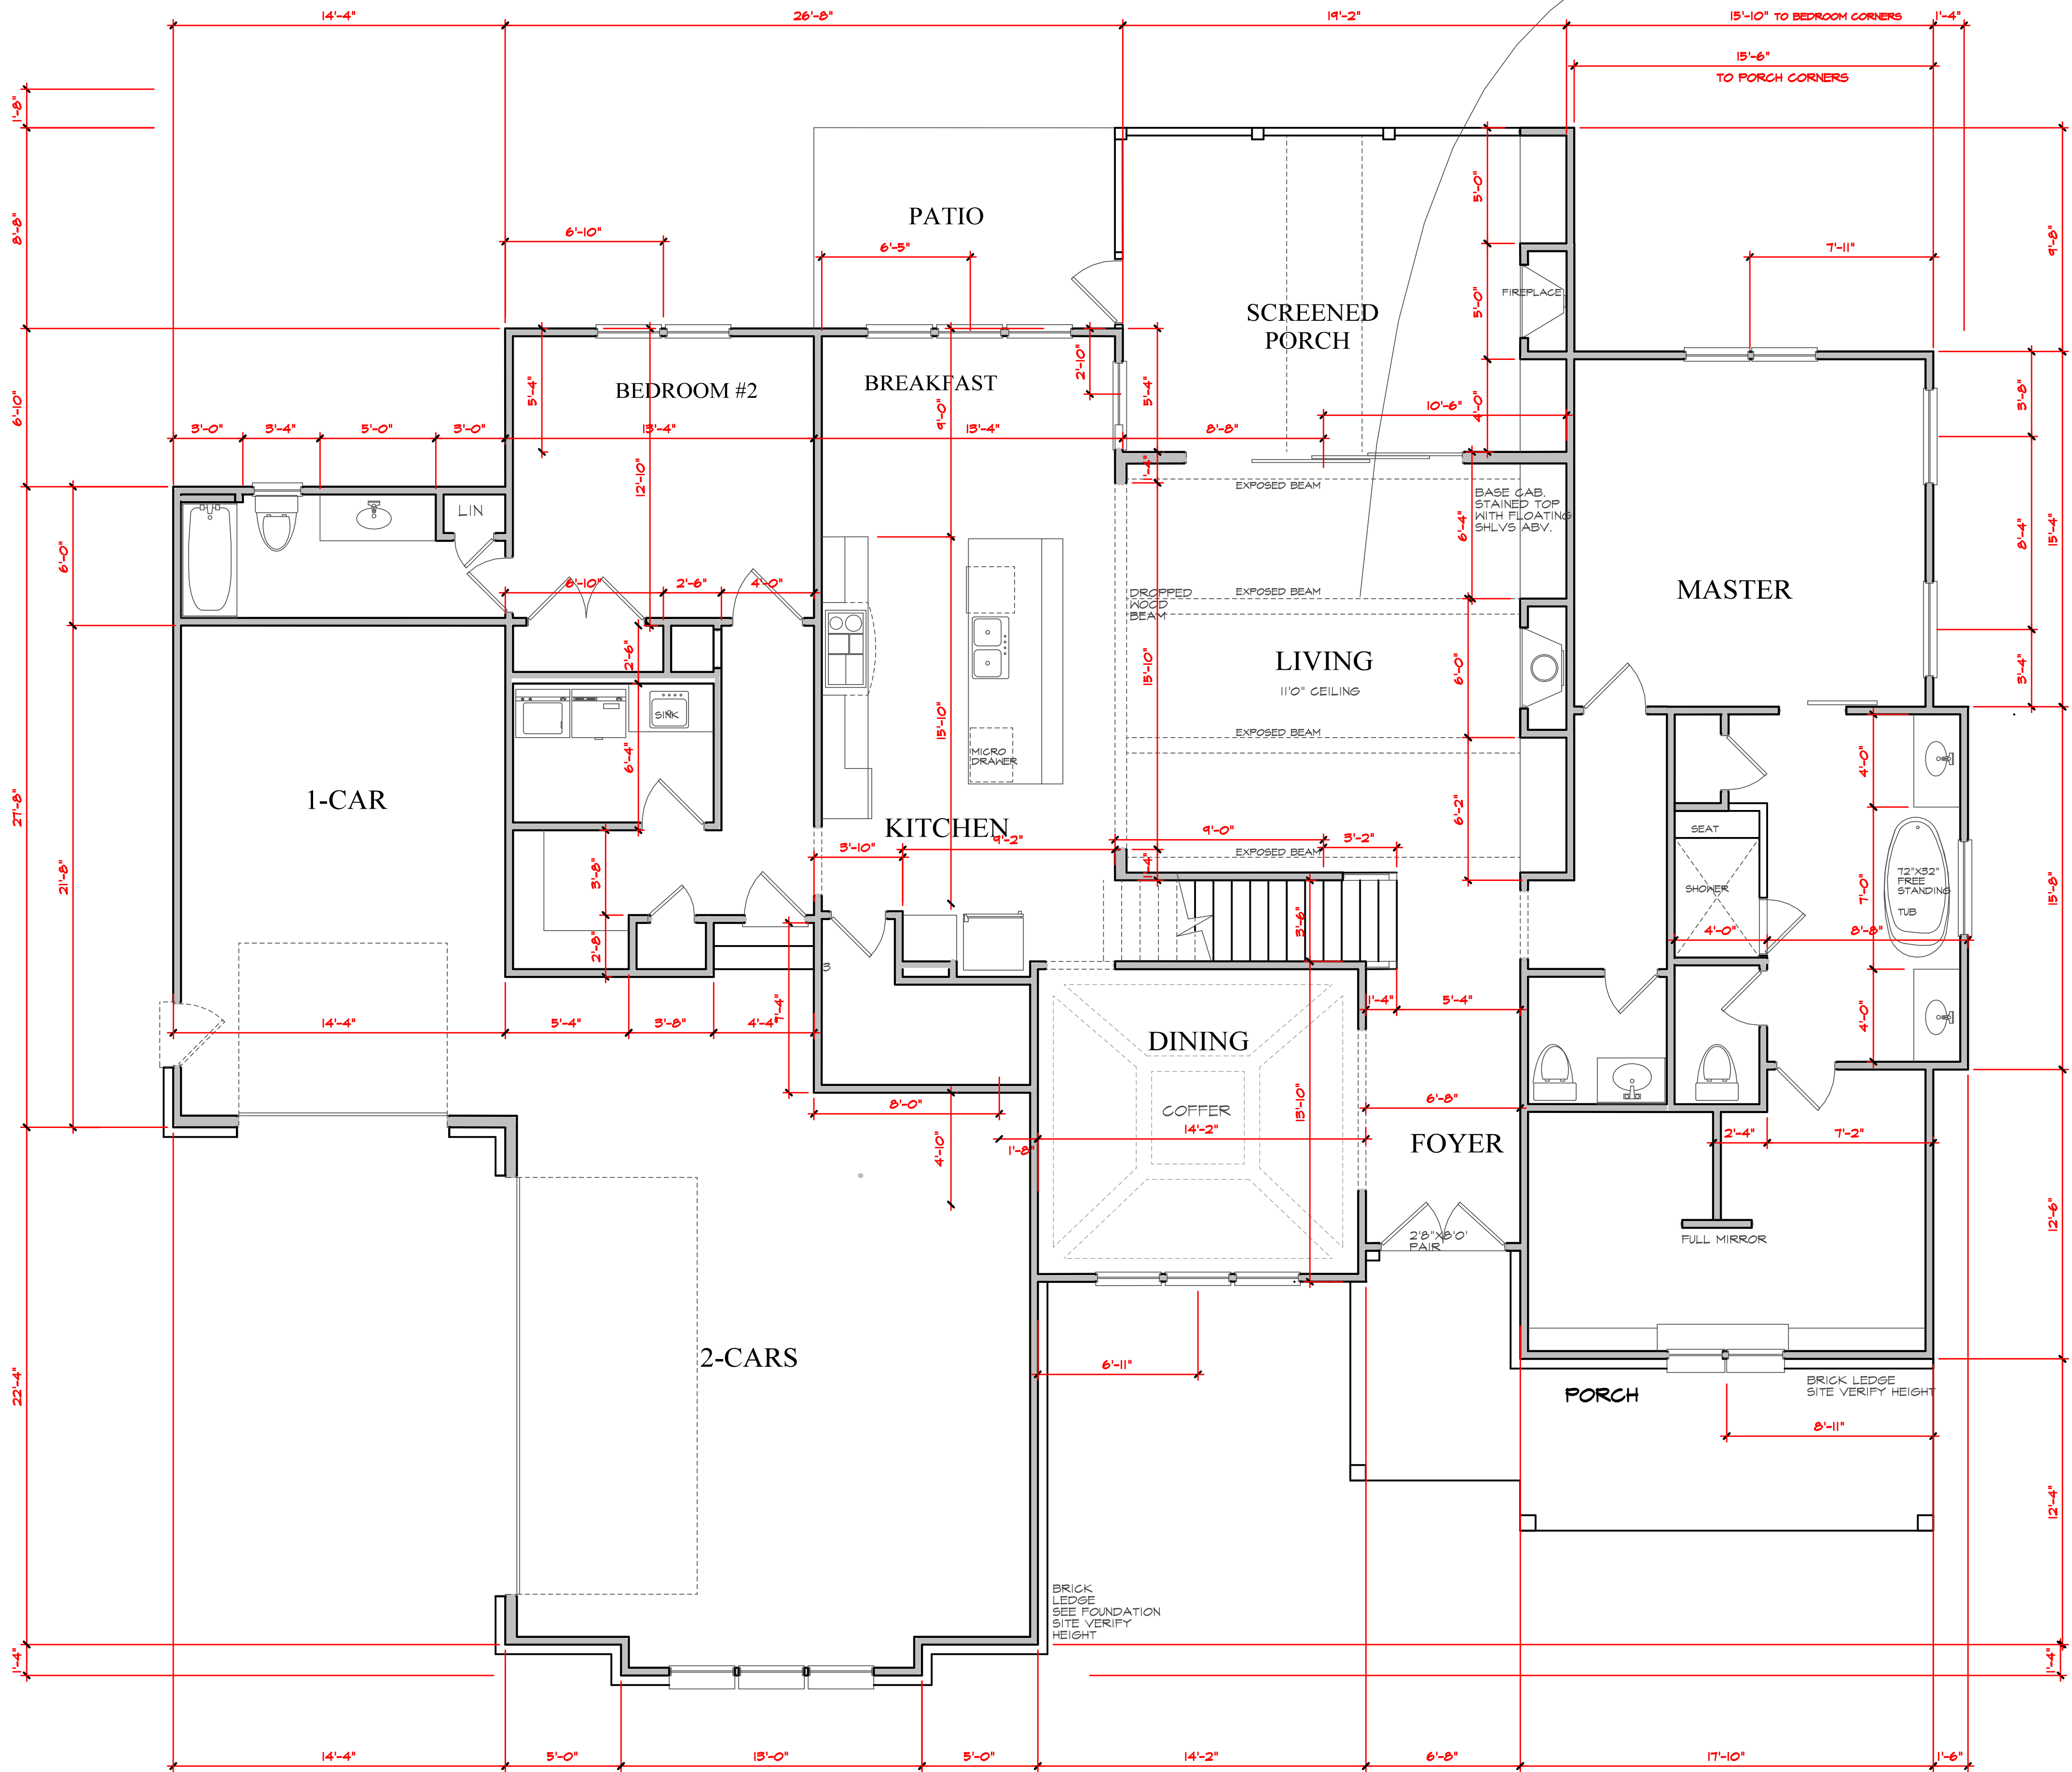

FIRST FLOOR PLAN
SCALE 1/4" = 1'-0"

SQUARE FOOTAGE	
FIRST FLOOR	2,310 SQ.FT.
SECOND FLOOR	1,520 SQ.FT.
TOTAL HTD.	3,846 SQ.FT.
GARAGES	949 SQ.FT.
COV. FRONT PORCH	186 SQ.FT.
SCREENED PORCH	265 SQ.FT.
UNFINISHED STRG	422 SQ.FT.

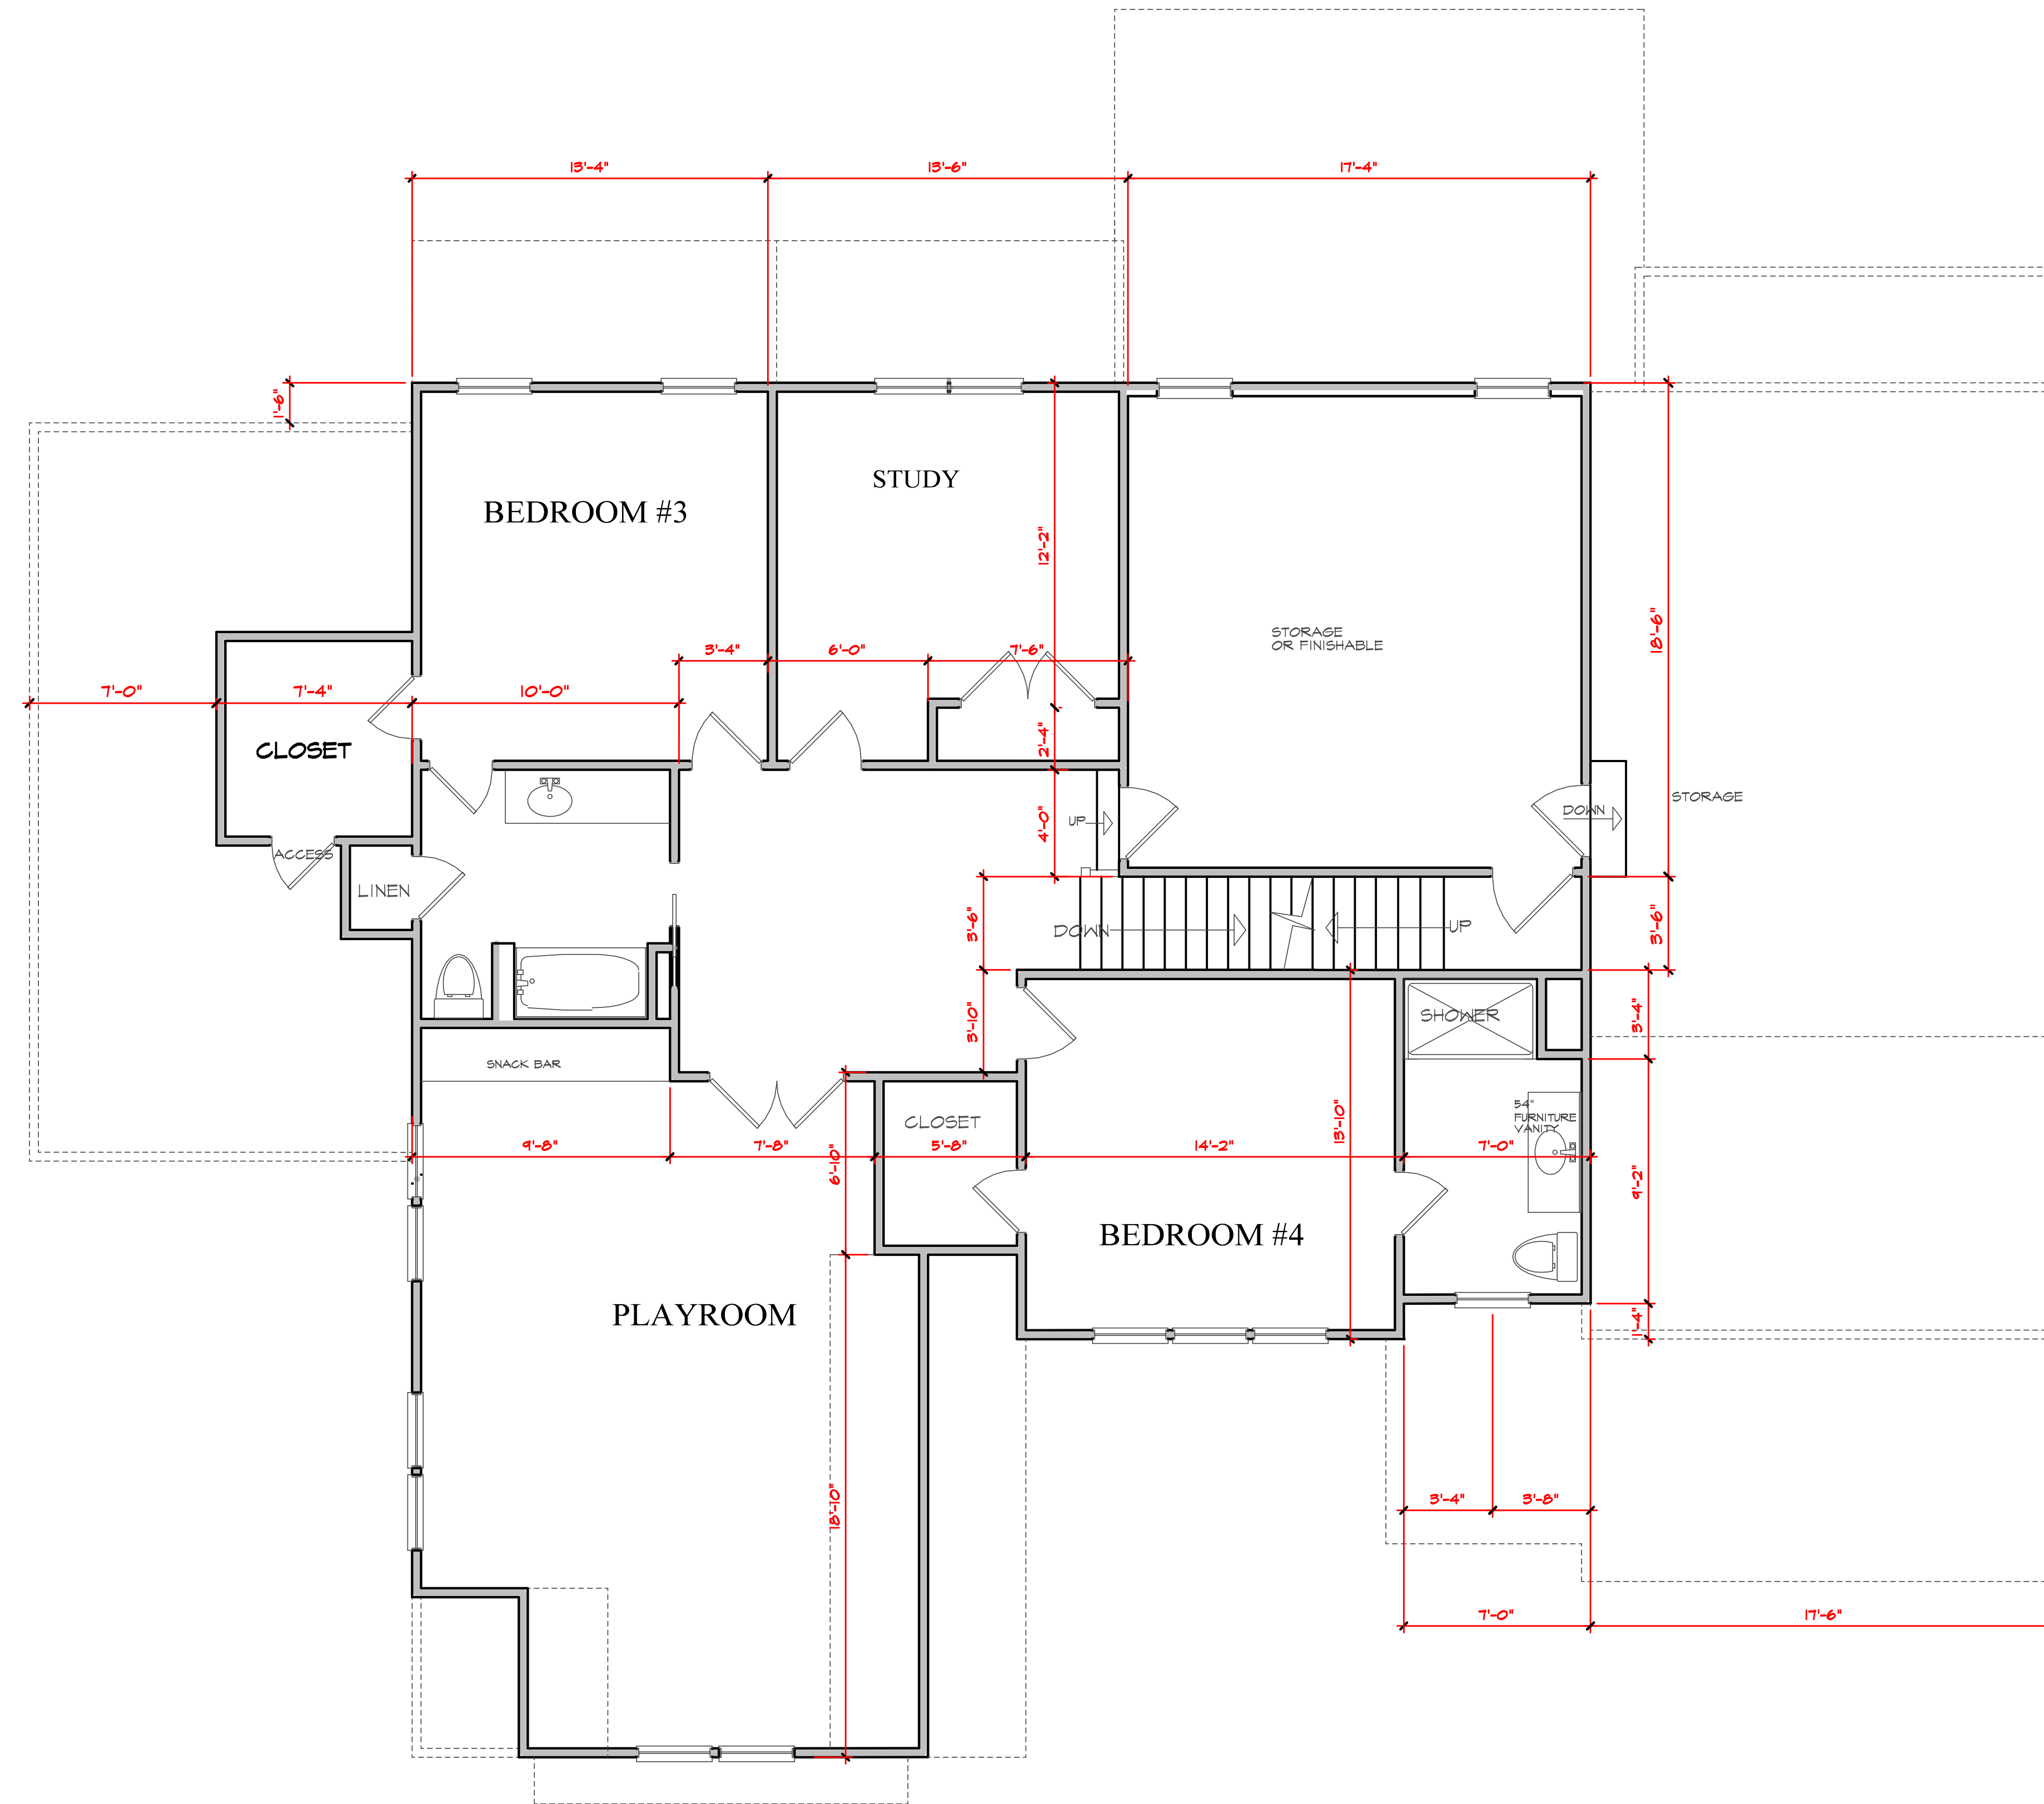

SECOND FLOOR PLAN
SCALE 1/4" = 1'-0"



FRONT ELEVATION
SCALE 1/4" = 1'0"